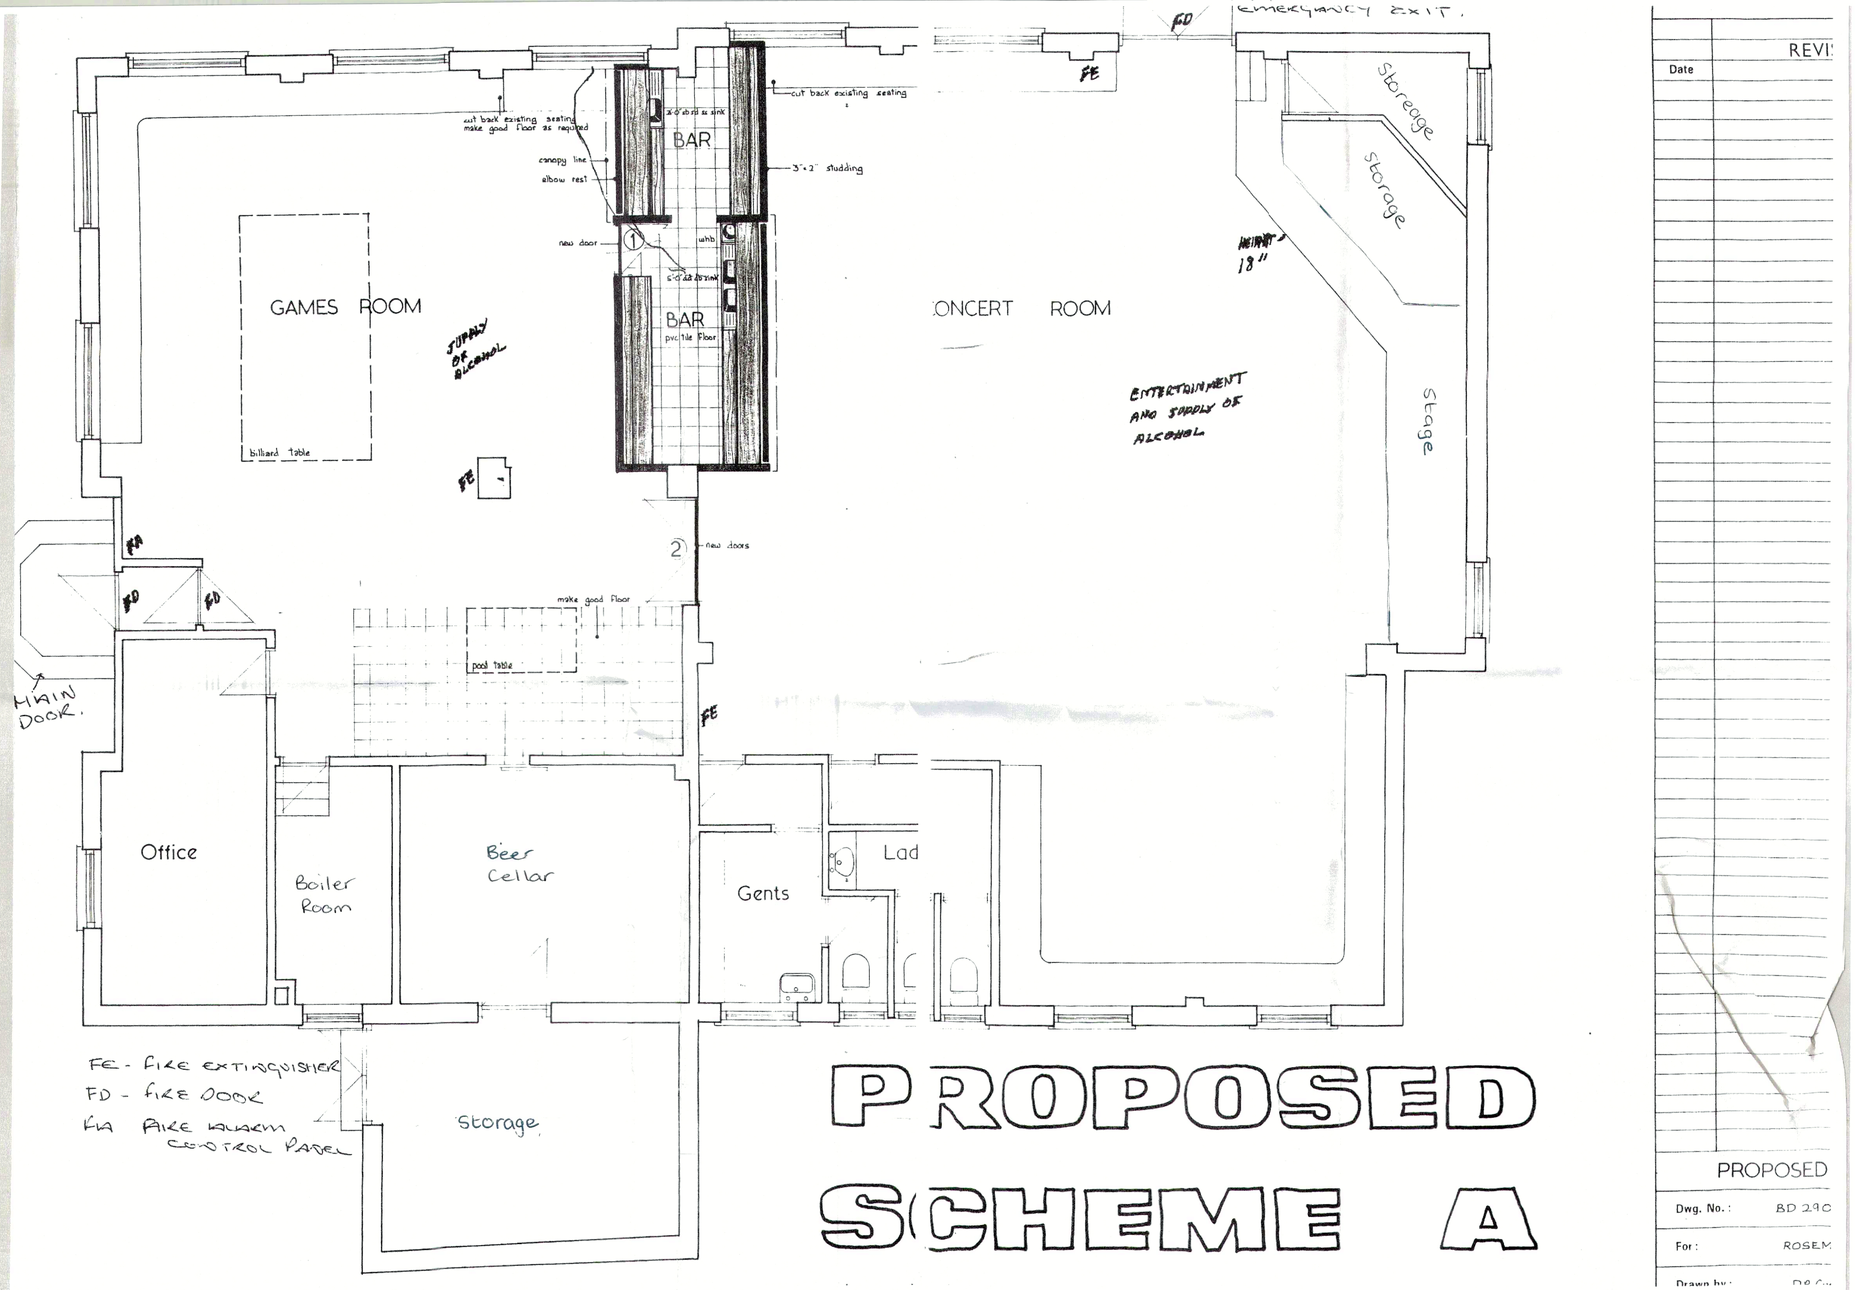

PROPOSED SCHEME A

Date	REVI

PROPOSED

Dwg. No.: BD 290

For: ROSEM

Drawn by: DR Co