# Valley Centre, Rawtenstall Landscaping Plan

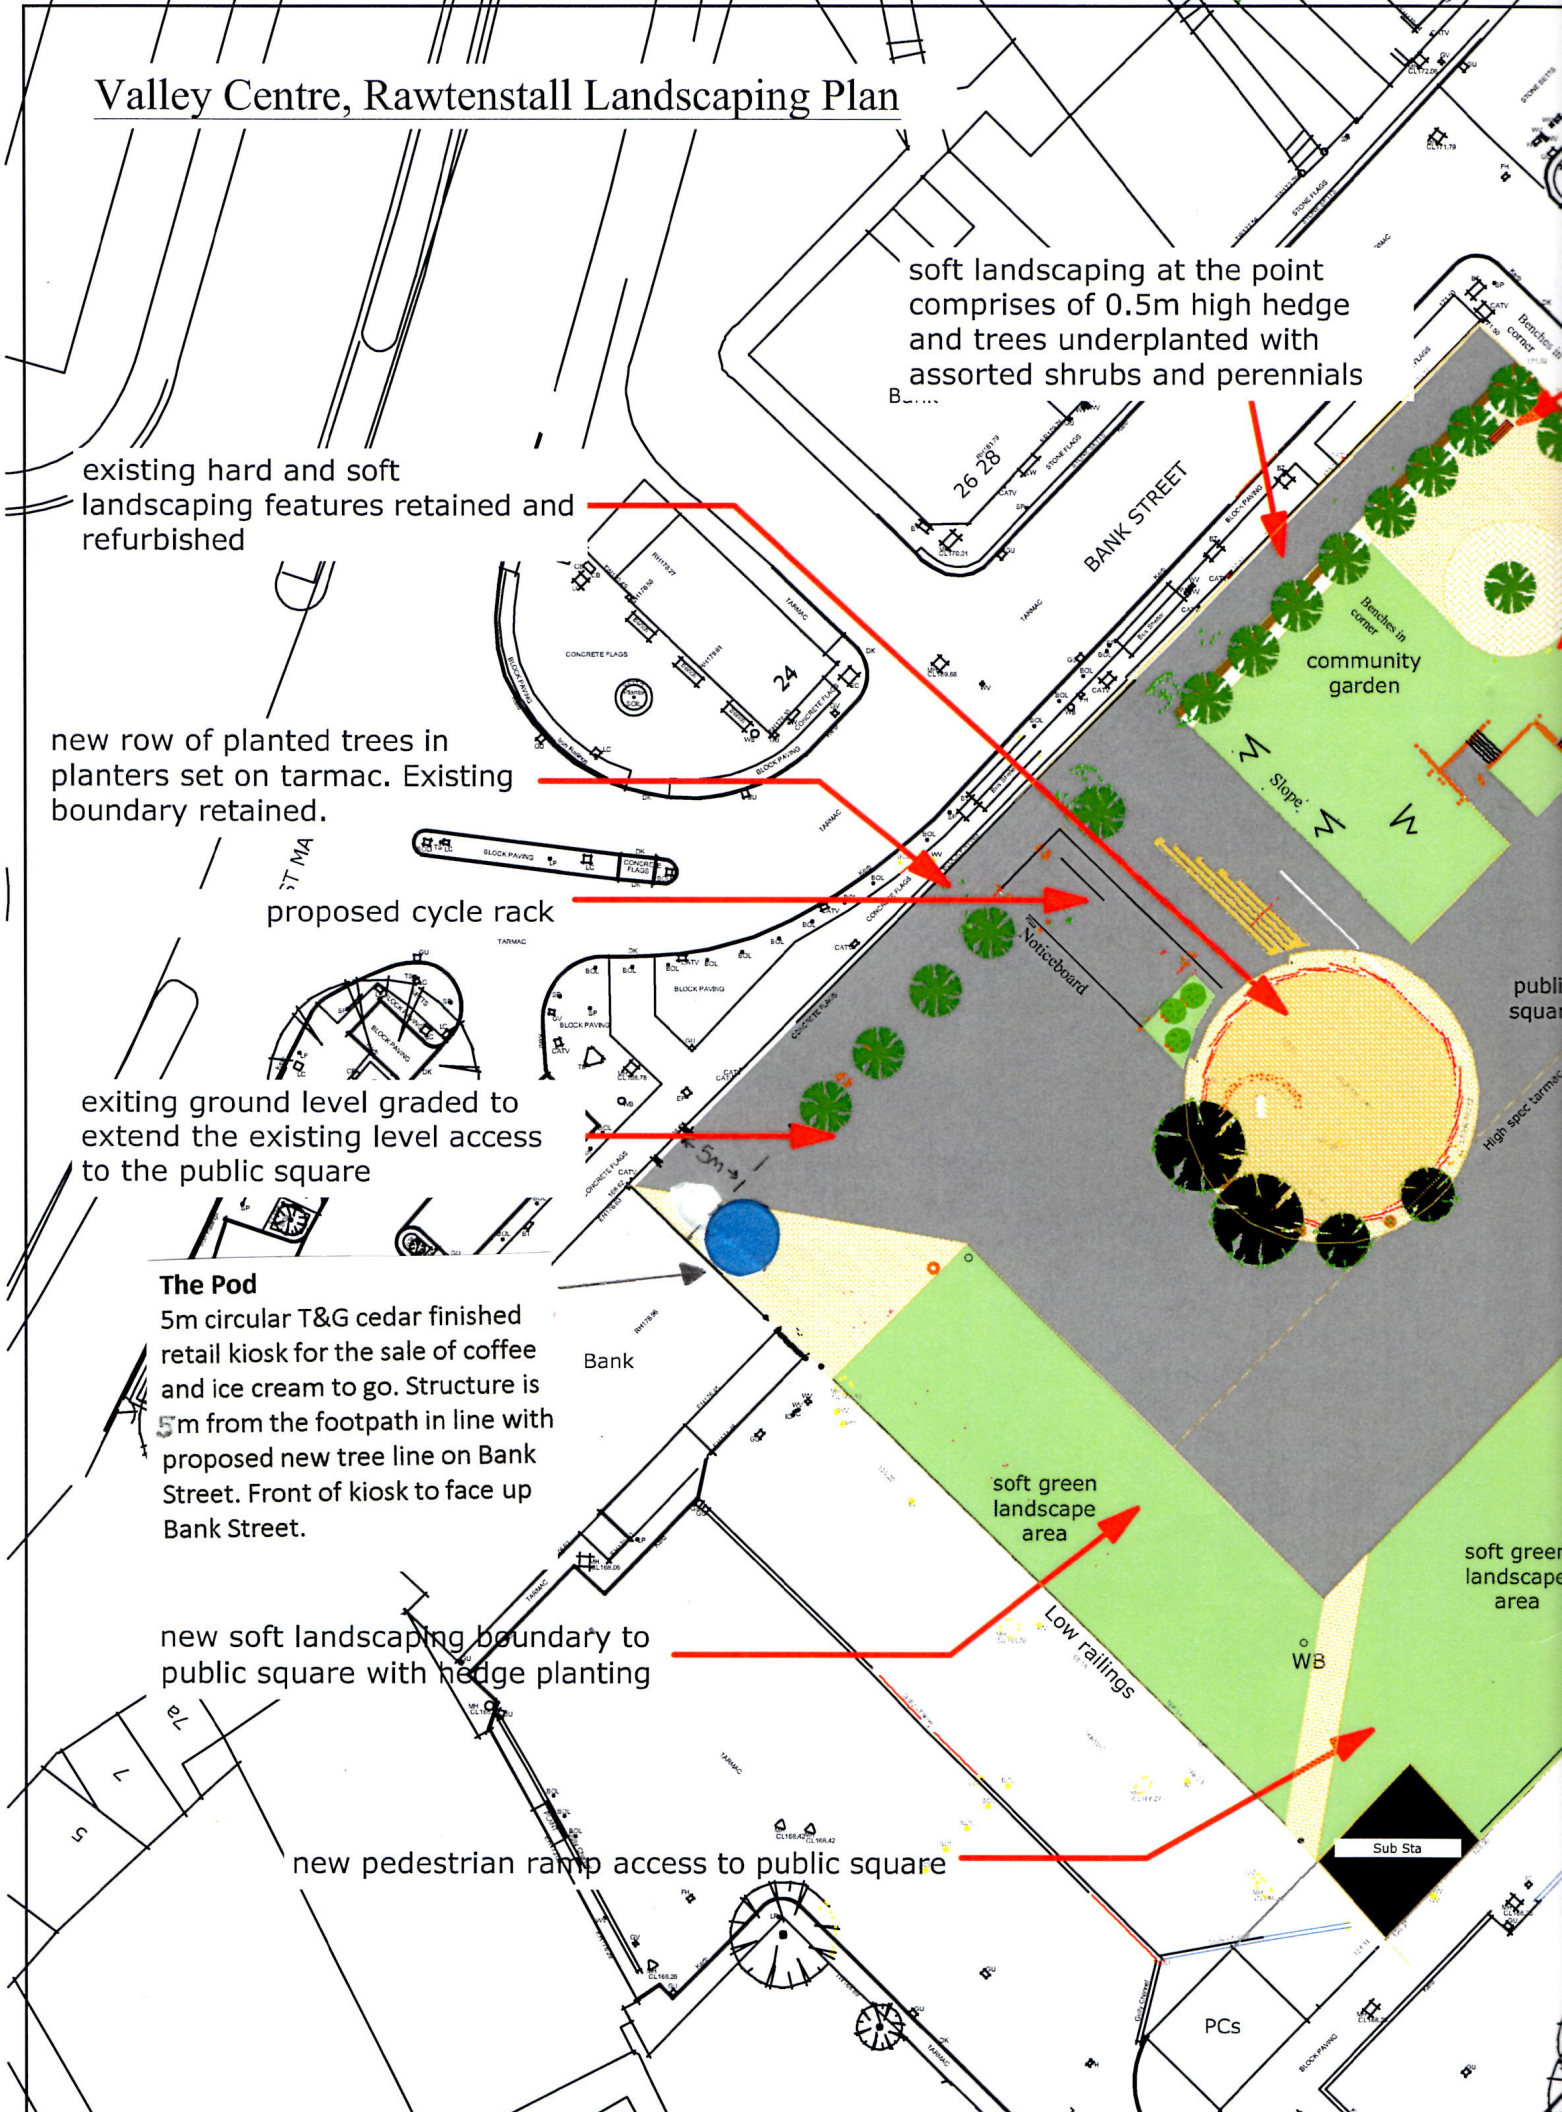

www.the-pod.co.uk

in association with Frederick's

ice cream

coffees

milkshakes

hot chocolate

www.the-pod.co.uk

in association with Frederick's

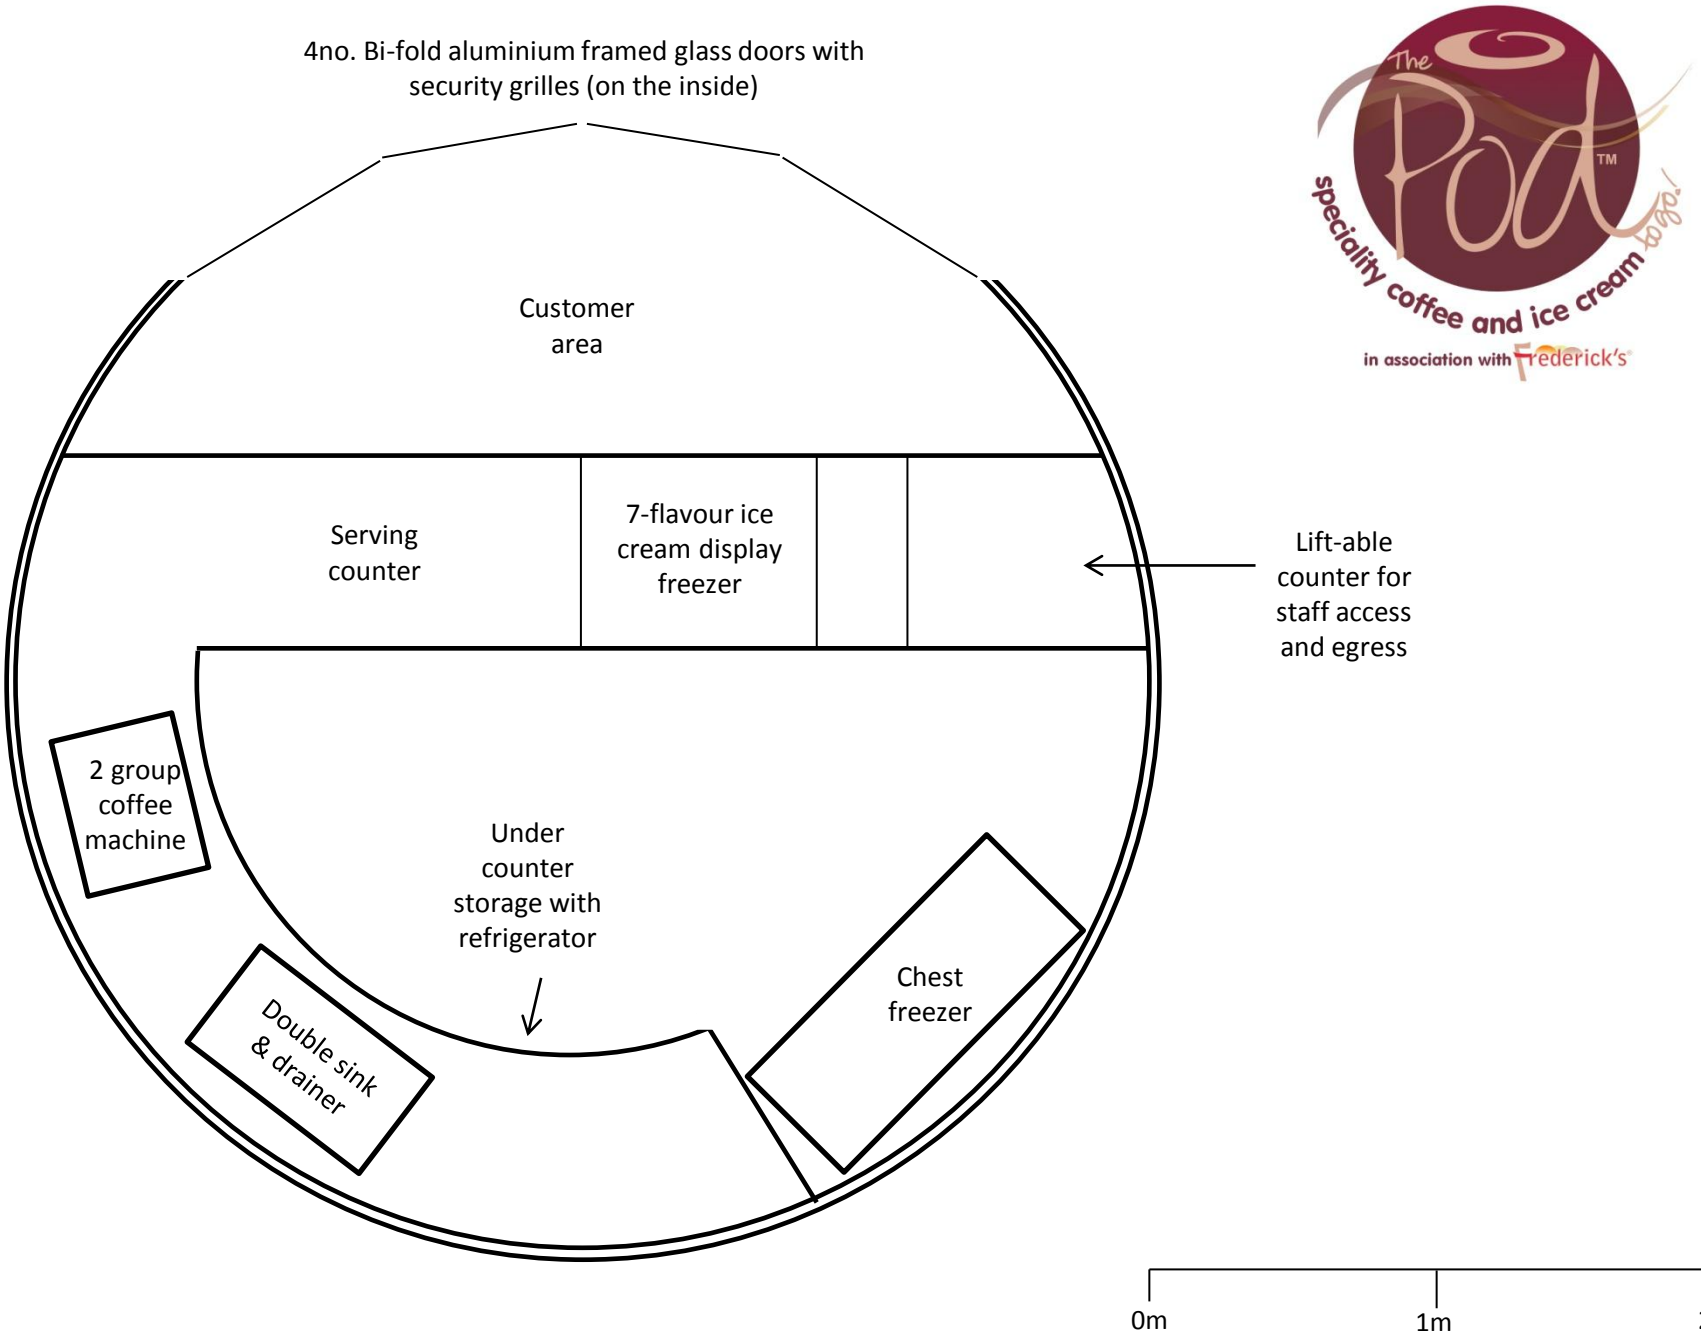
4no. Bi-fold aluminium framed glass doors with security grilles (on the inside)
Customer area
Serving counter
7-flavour ice cream display freezer
Lift-able counter for staff access and egress
2 group coffee machine
Under counter storage with refrigerator
Double sink & drainer
Chest freezer
0m
1m
2m

Suggested Bin Store